Center Hall

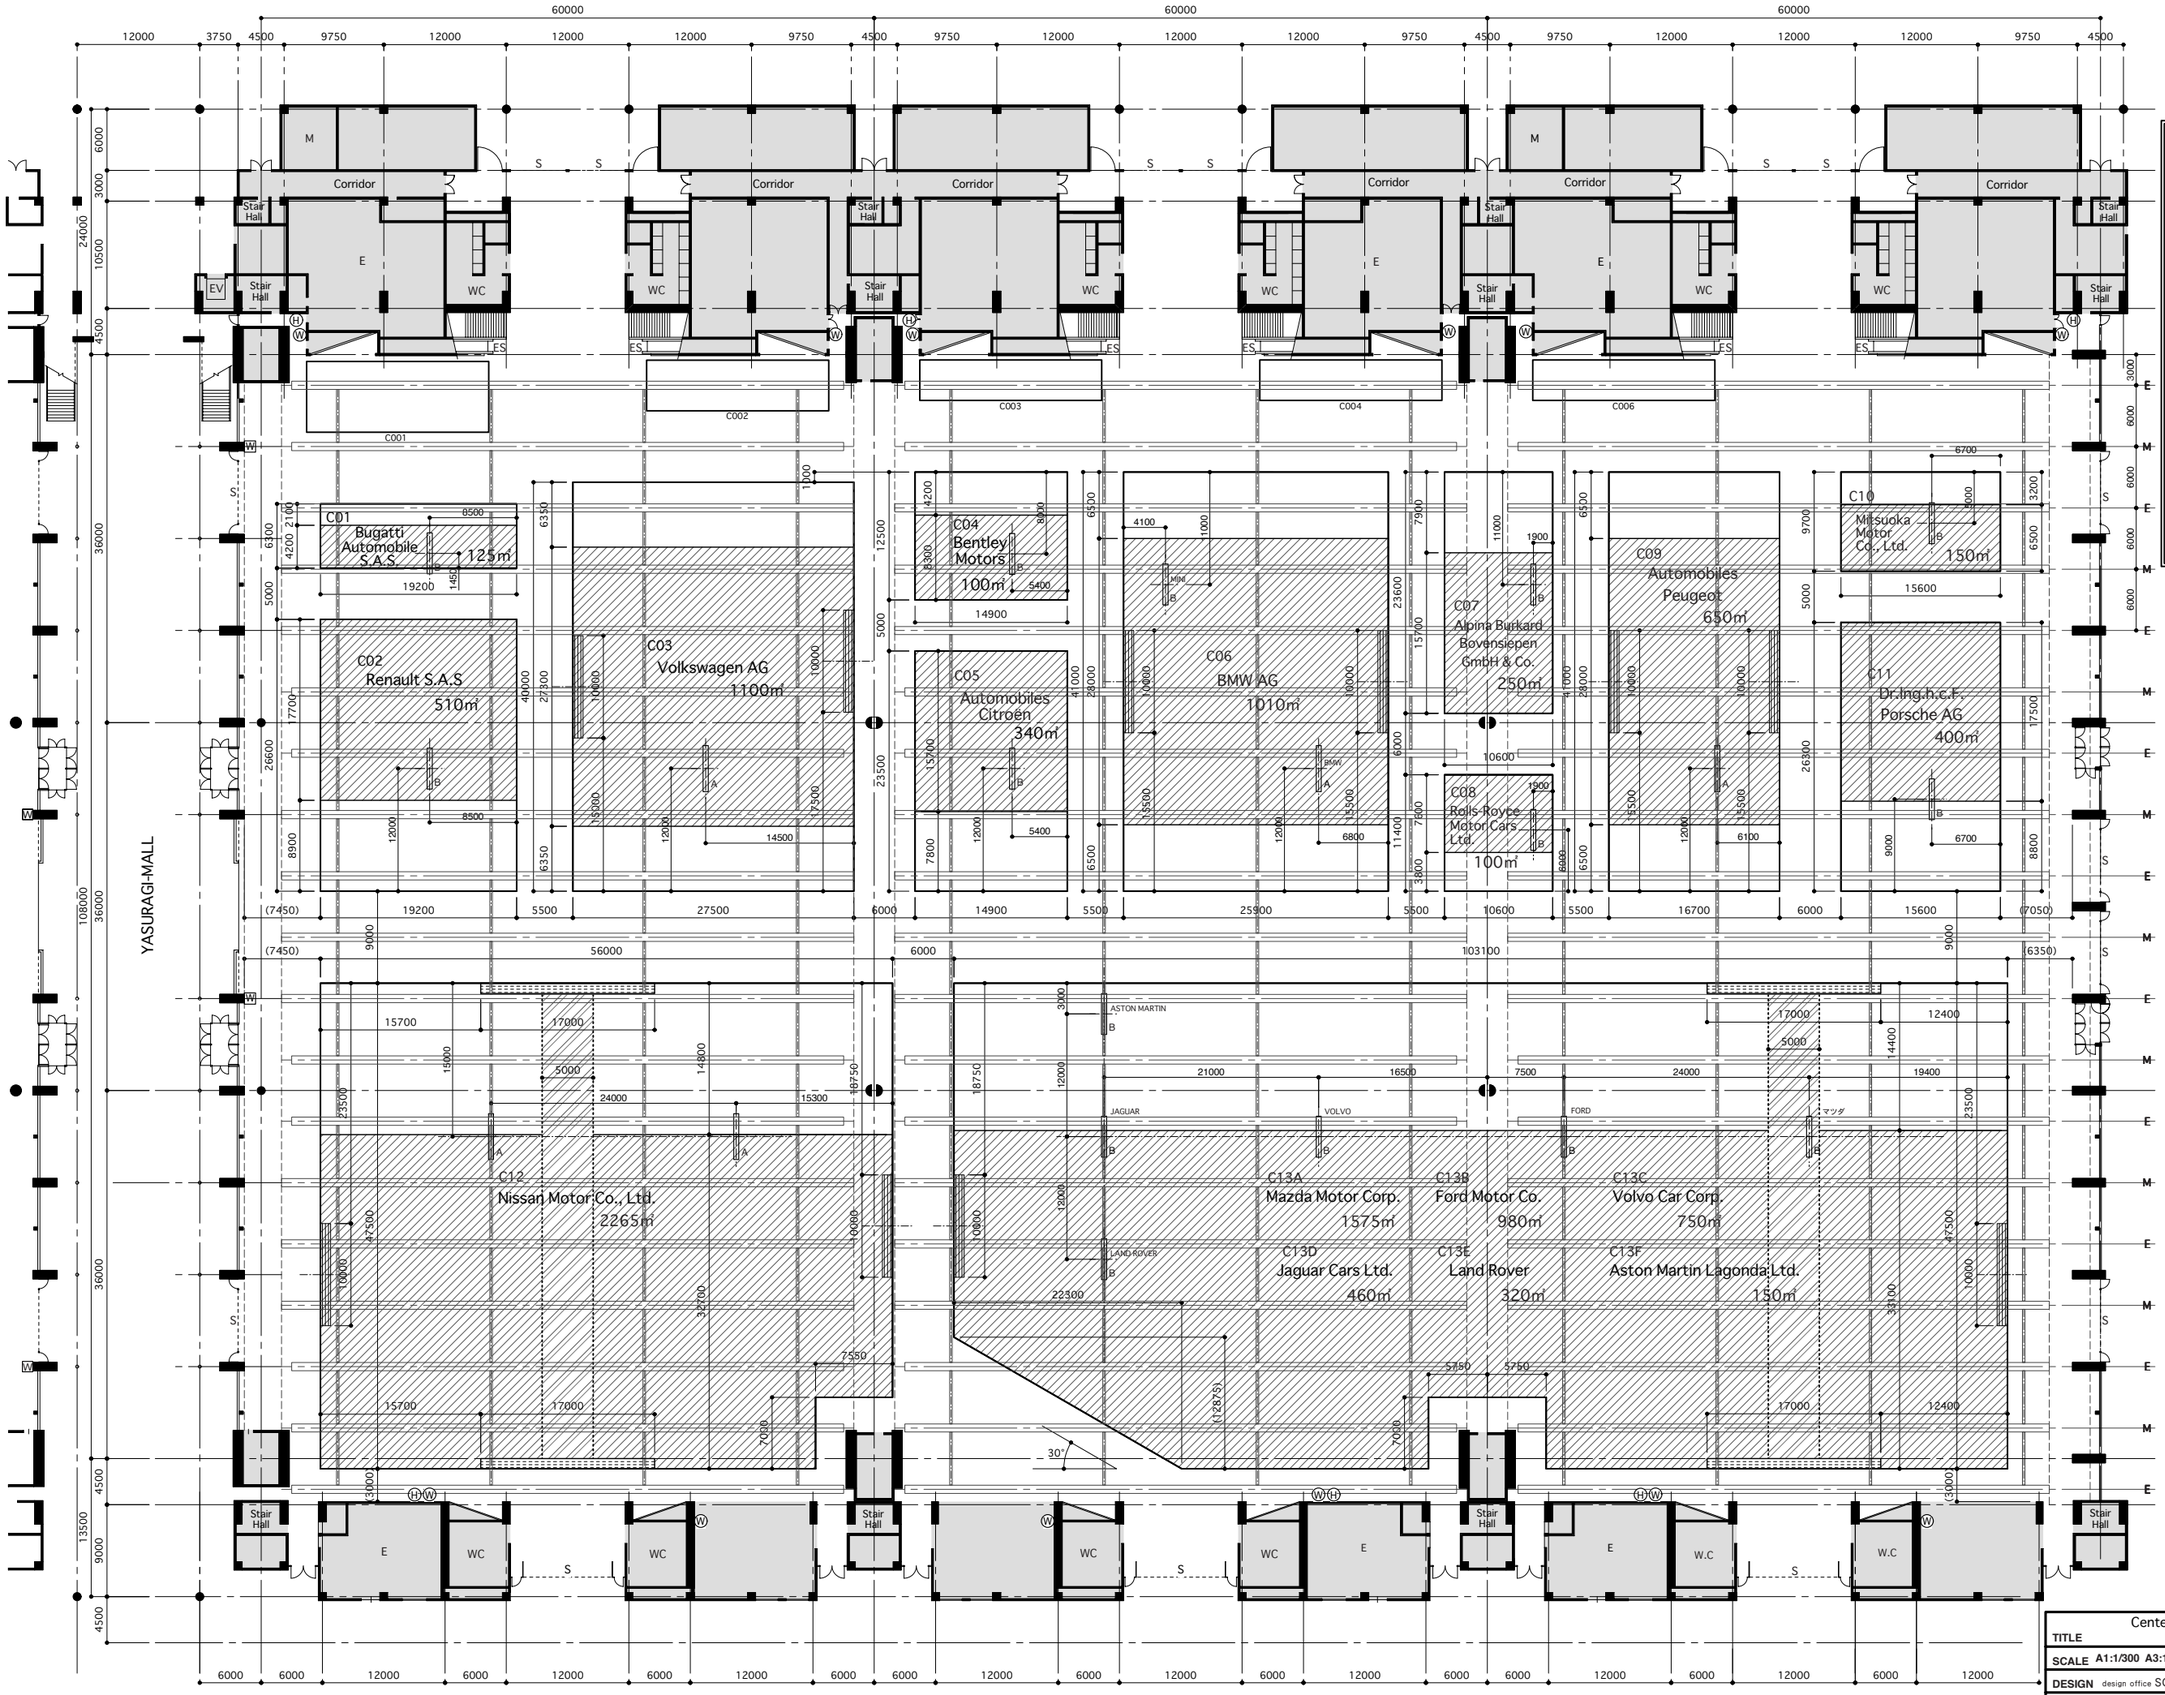

Introductory Remarks

- : A Zone
- : B Zone
- : The designated range to connect in-stand passageways. (Passageways should be straight if possible and not less than 6.0m in width within the designated 10m range.)
- : In-stand Emergency Passageway (The applicable booths are only "C12" and "C13".)
- : The designated rage to connect in-stand emergency passageway (The applicable booths are only "C12" and "C13".) (Passageways should be straight if possible and not less than 5.0m in width within the designated 17m range.)
- : Overhead Banners
  - ・A type : Area of stand 2000㎡ and over ×2
    Area of stand 600m~1999㎡ ×1
    (W 4500 X H 6500)
  - ・B type : Area of stand Less than 600㎡ ×1
    (W 4000X H 6000)

Location of banners is subject to charge due to the structure of hall ceilings.

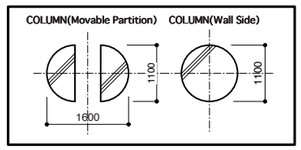

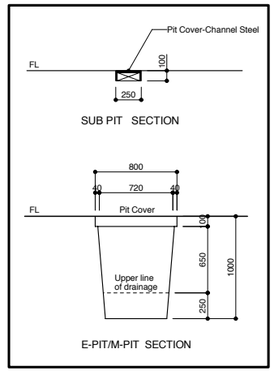

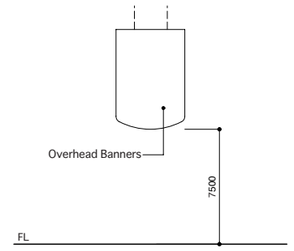

N

unit : mm

Ⓦ : Built-in Hydrant
Ⓗ : Built-in hose
Ⓜ : Hydrant

03.09.01.

TITLE	Center Hall 〈4・5・6Hall〉 (Passenger Cars/Parts) Regulations on Stand Layout Design		
SCALE A1:1/300 A3:1/600	DATE 03.03.05.	NO.	
DESIGN design office SOUP	DRAFT		

THE 37th TOKYO MOTOR SHOW